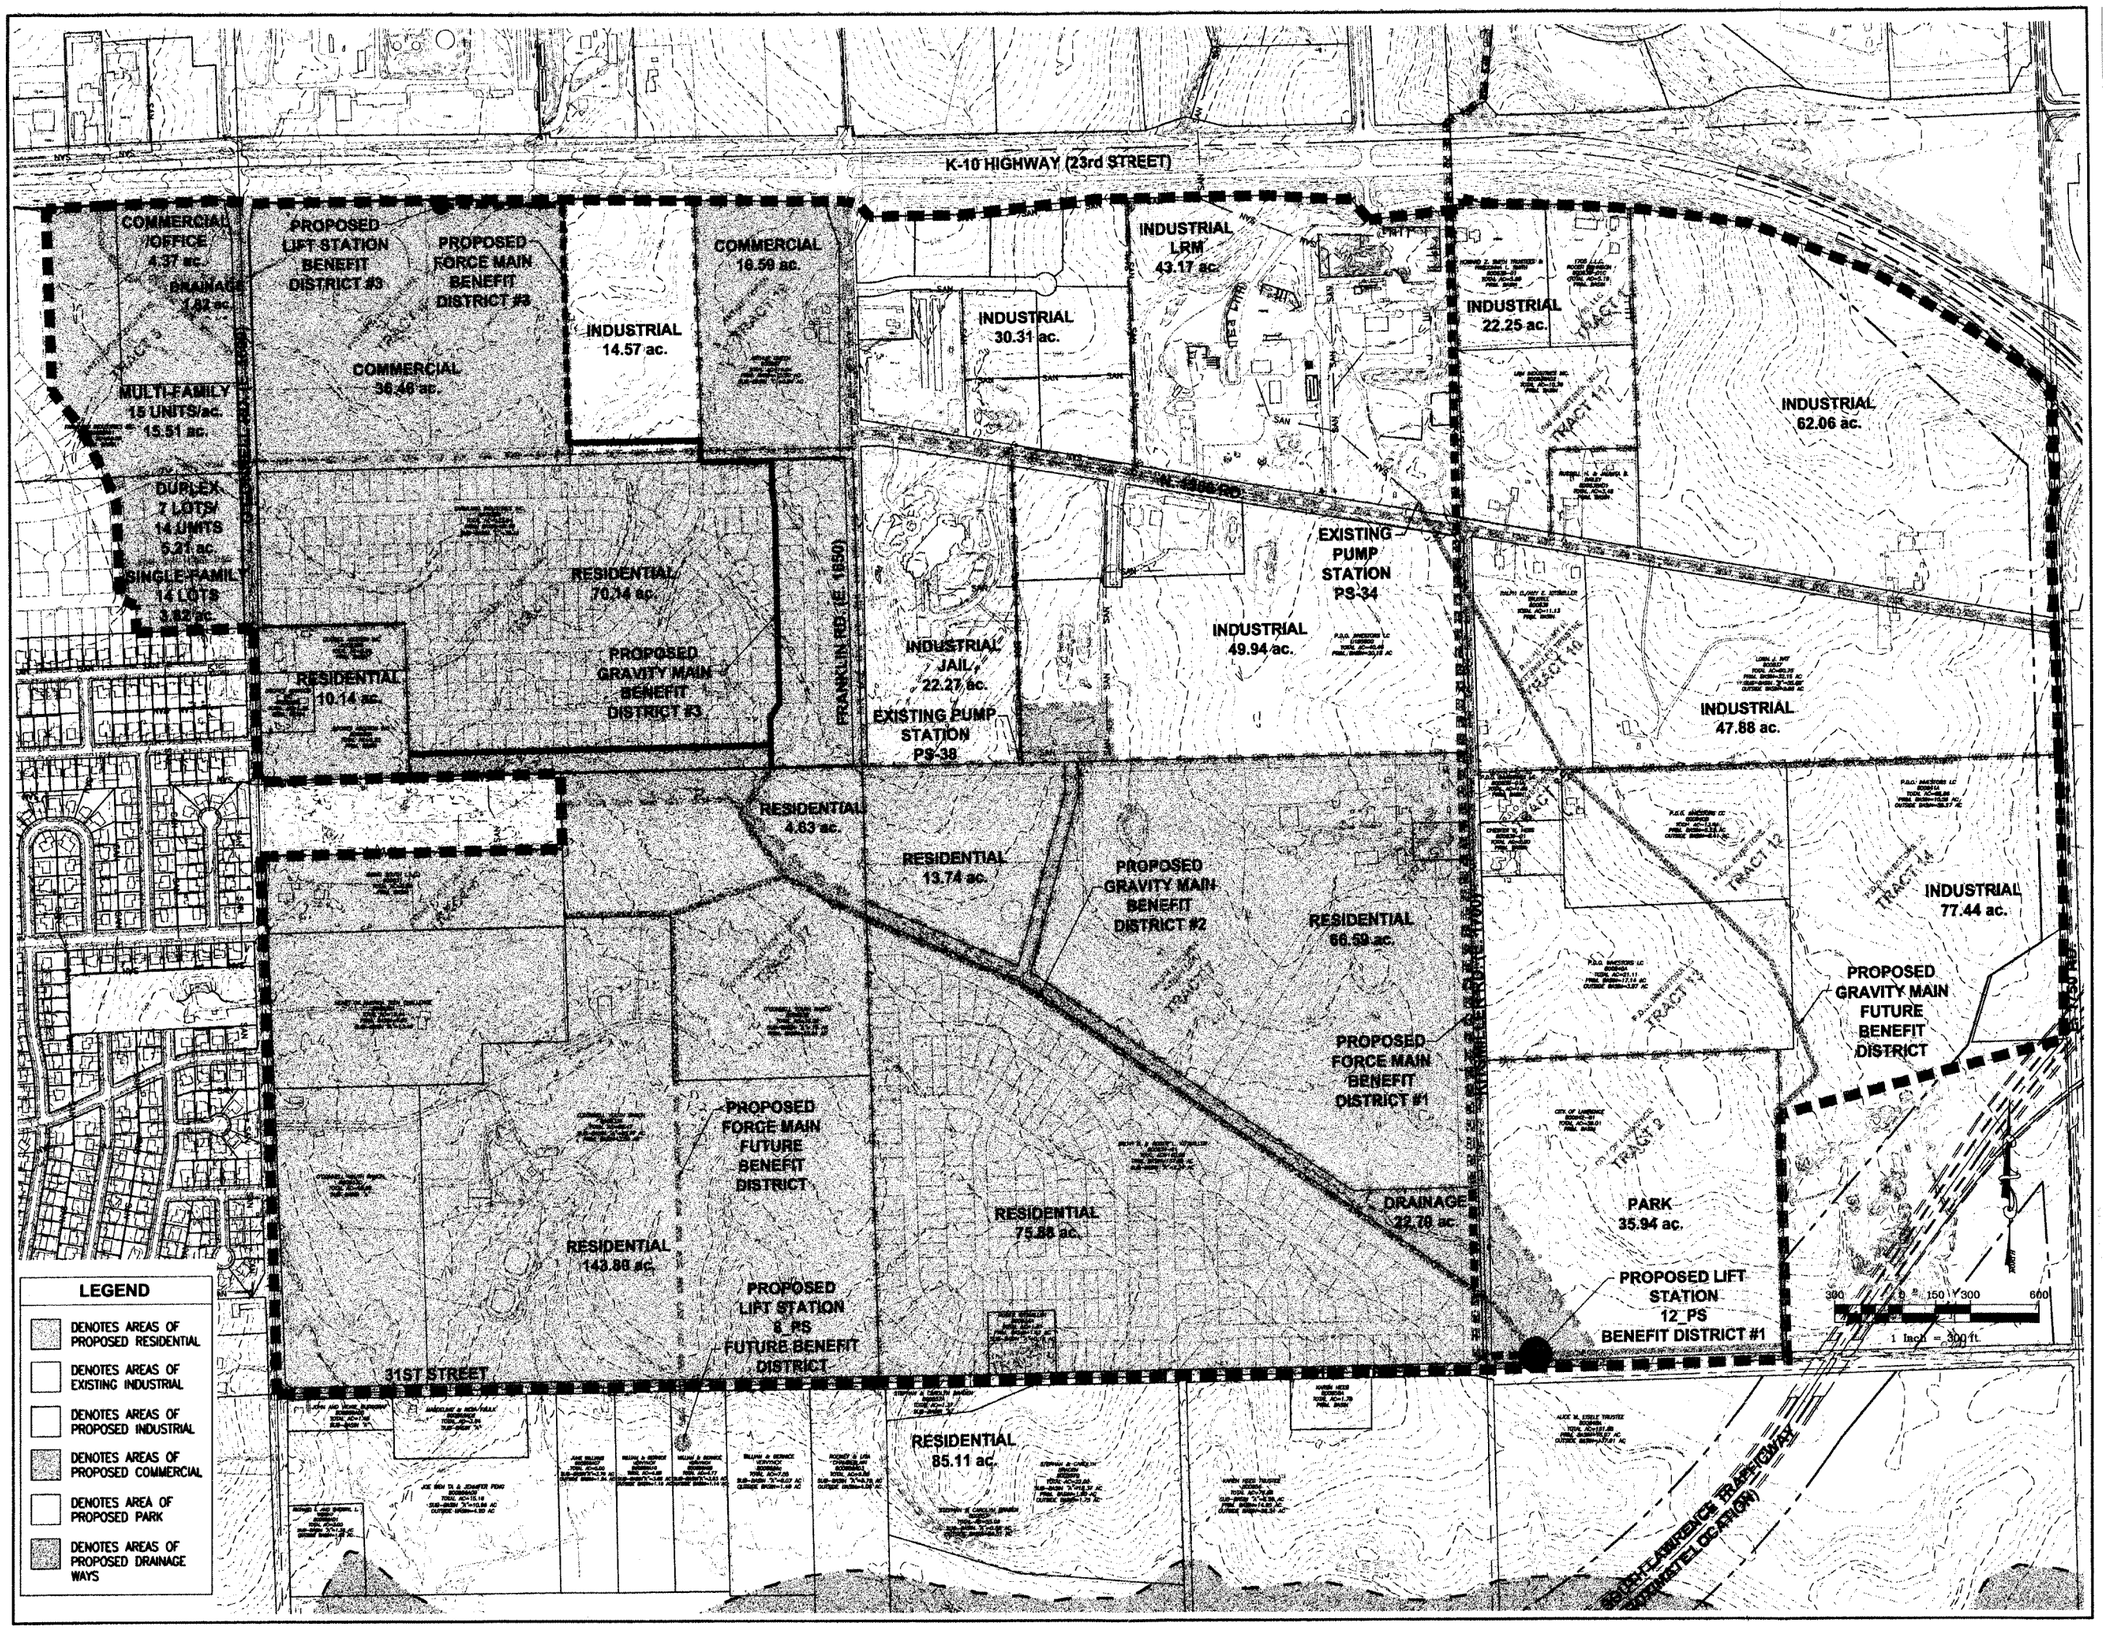

BLACK & VEATCH CORPORATION

TECHNICAL MEMORANDUM
Lawrence Wastewater Master Plan

B & V Project: 136772.201
Date February 14, 2004

Figure 1 – Peridian Group Proposed East Lawrence Expansion in Sub-basin EL-2

REV.	DATE	CO

PROJECT RECORD:

DIGITAL I.D.: 1-SAN_EXH.DWG
PROJECT NO.: 03056
DATE: OCTOBER 8, 2003
SHEET NO. 1 OF 1 SHEETS

2003 COPYRIGHT