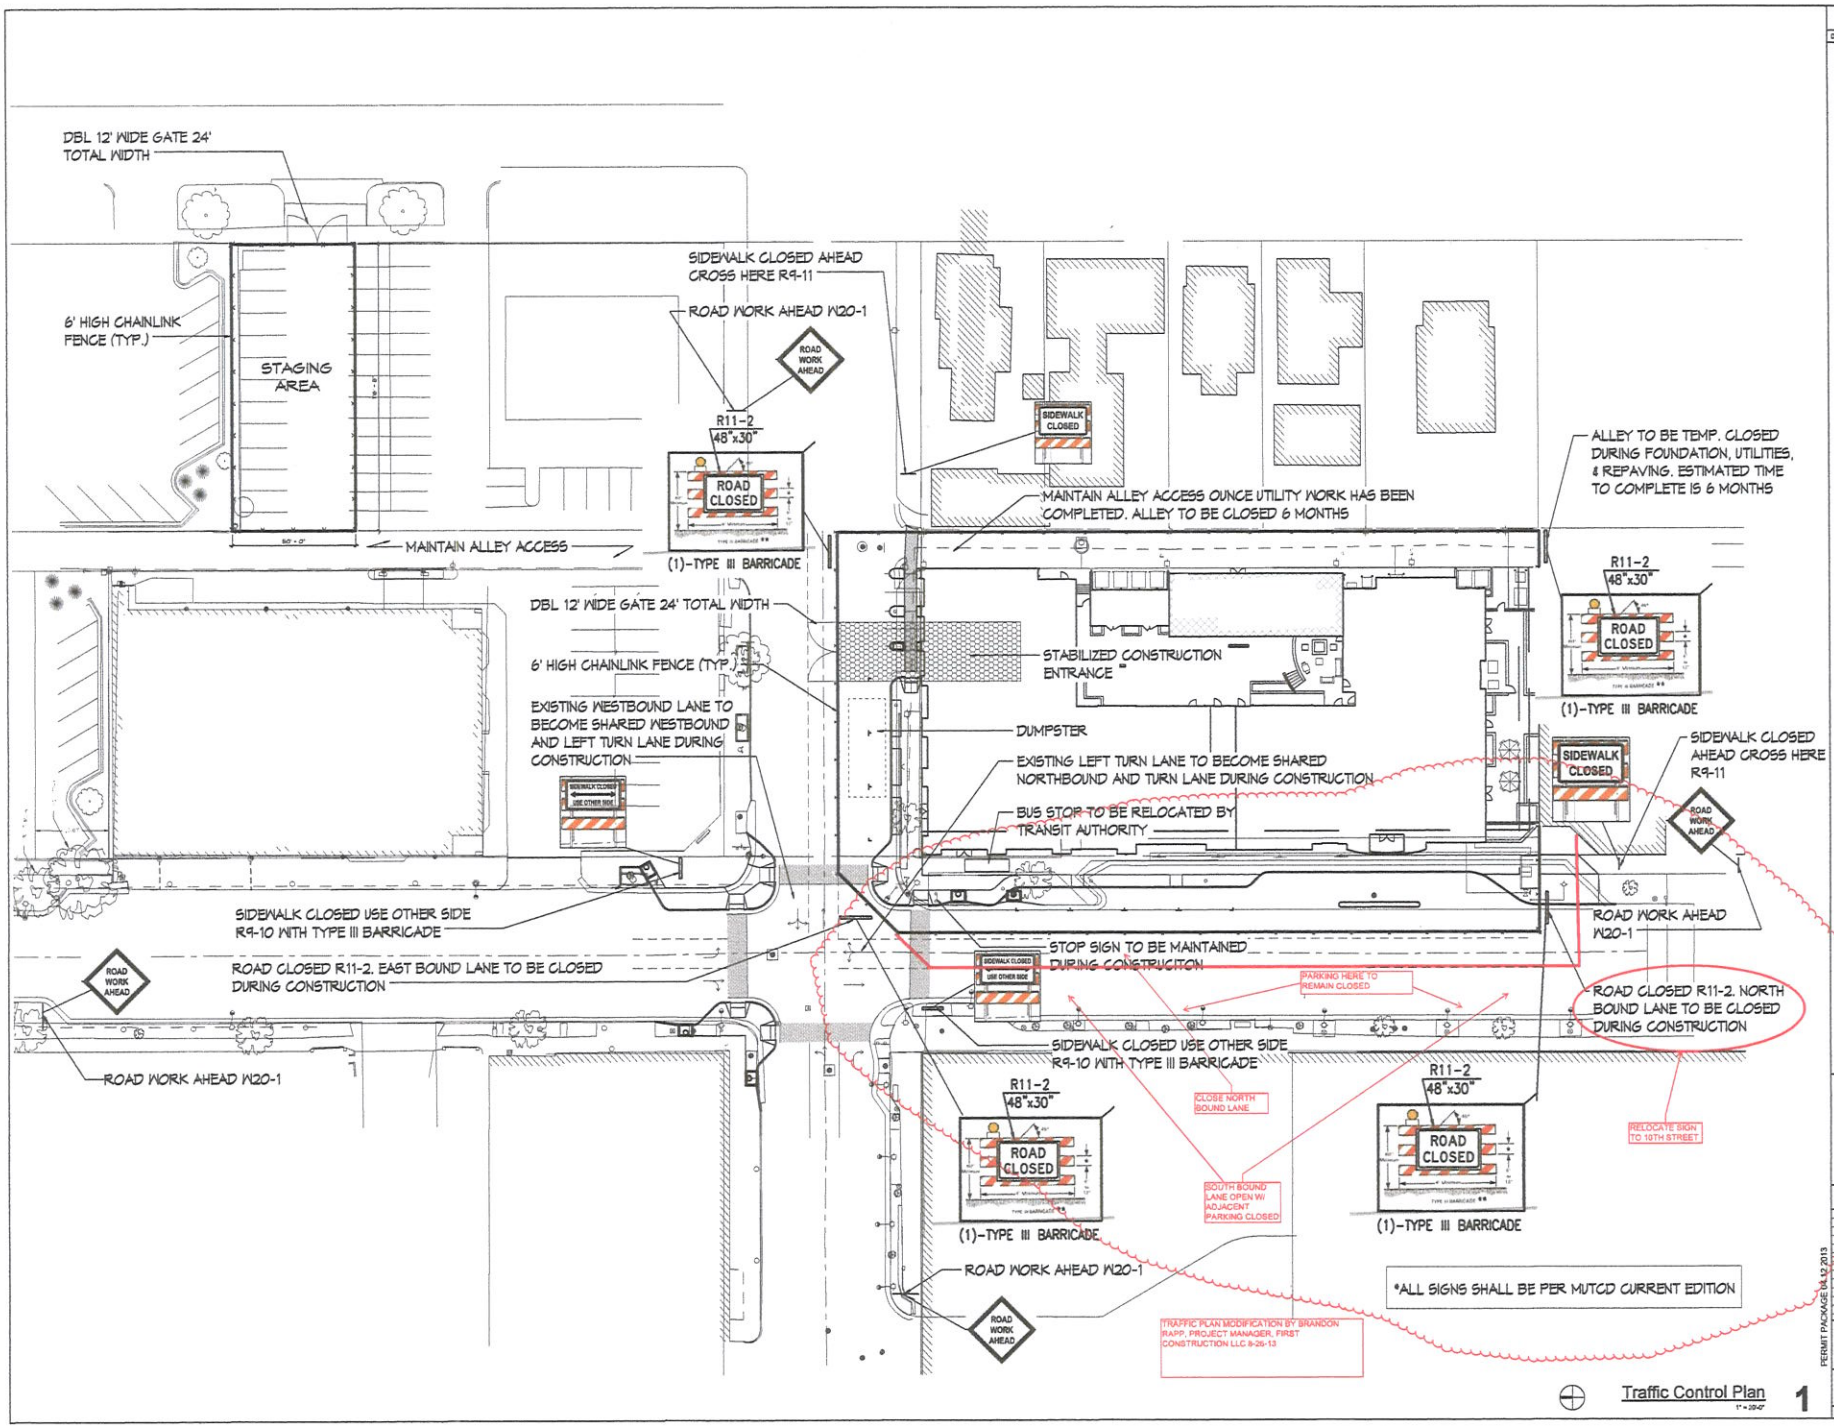

Permit Documents

DATE: April 12th, 2013

900 NH- Marriott TownePlace

Lawrence, Kansas

First Management Incorporated
901 New Hampshire
Lawrence, KS

TREANOR ARCHITECTS P.A.
1040 Vermont Street
Lawrence, Kansas 66044
Office: 785.842.2585
Fax: 785.842.7534
www.treanorarchitects.com

DRAWN BY: Author
CHECKED BY: Checker

REVISIONS

NO.	DESCRIPTION	DATE

PERMIT PACKAGE 04.12.2013

TC101

TRAFFIC CONTROL PLAN

TREANOR NO. DV11,003.00B