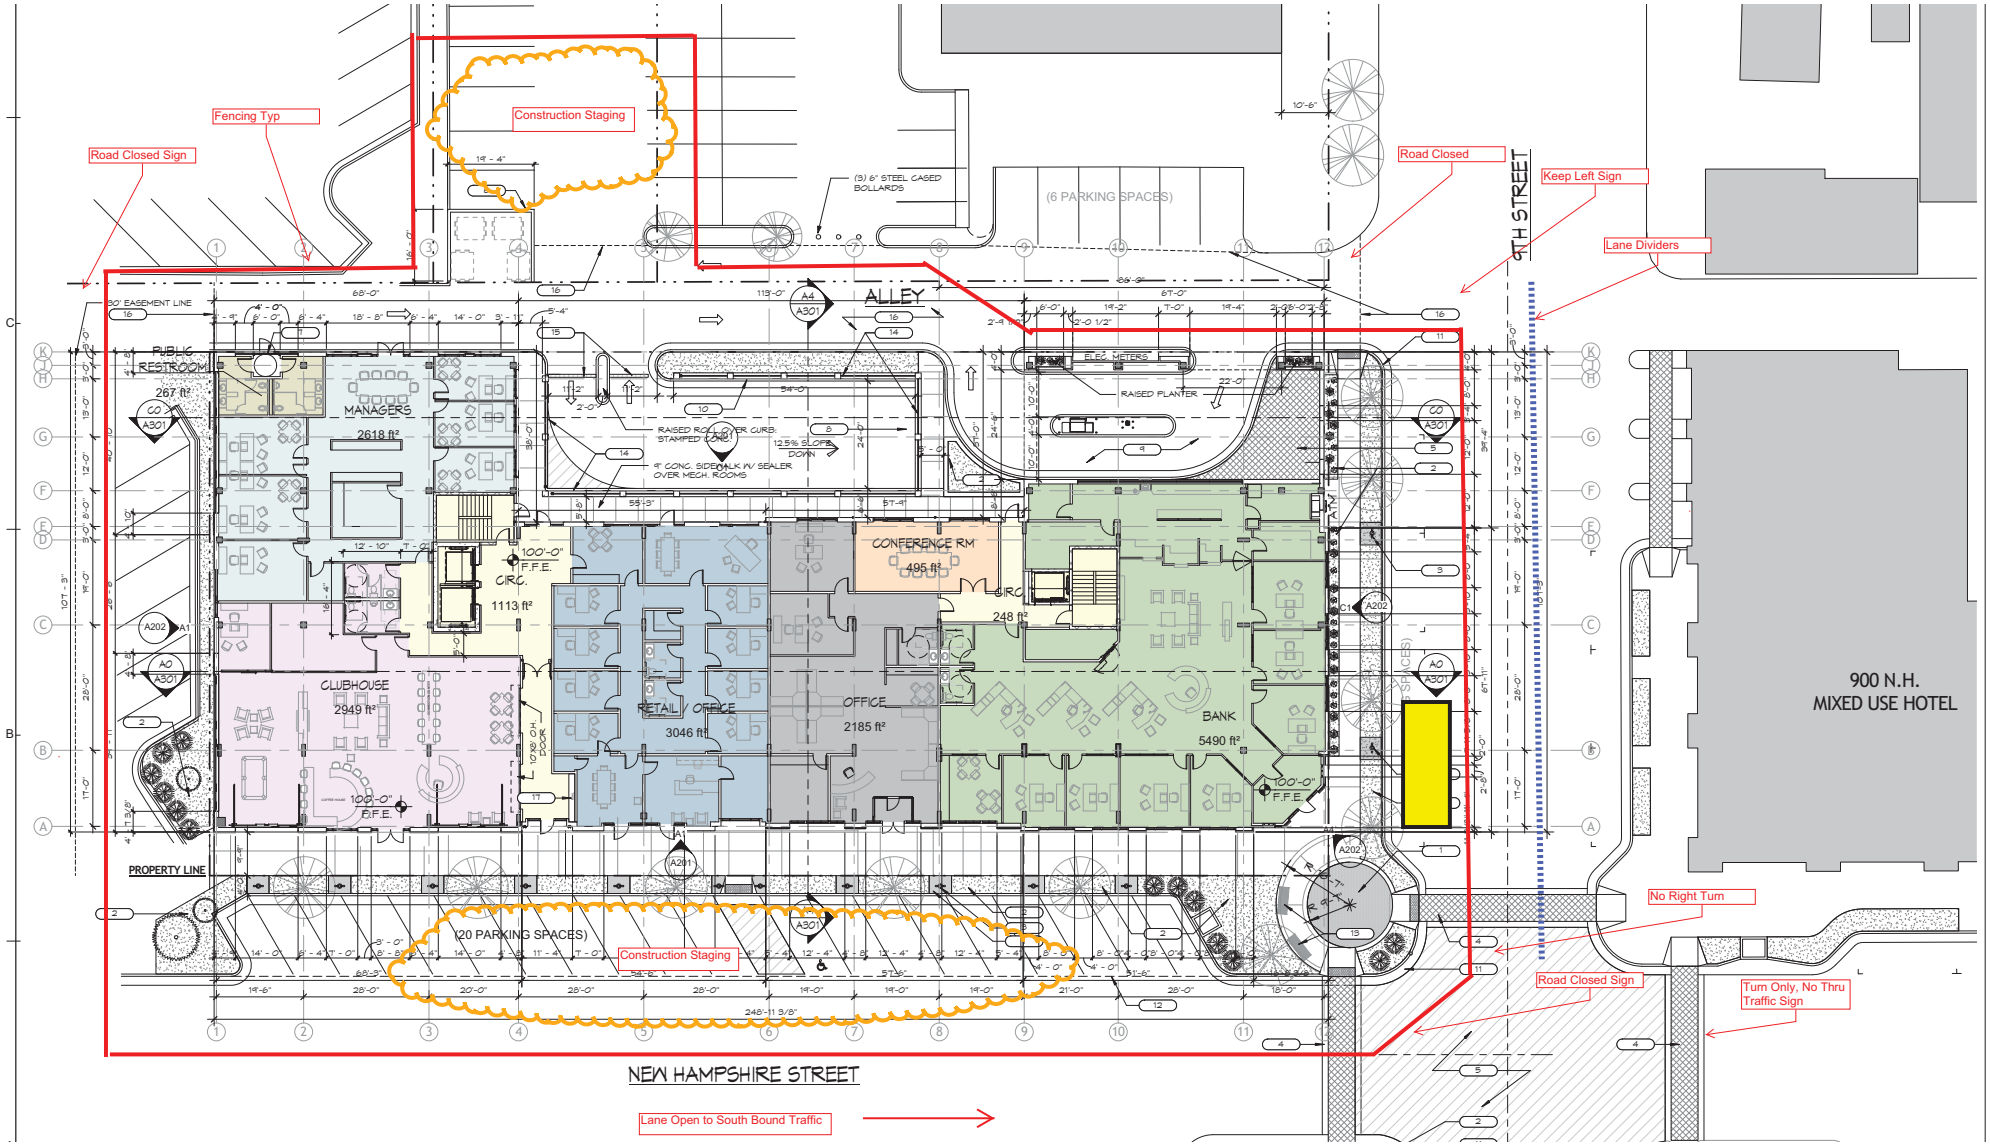
Road Closed Sign
Fencing Typ
Construction Staging
(3) 6" STEEL CASED BOLLARDS
(6 PARKING SPACES)
Road Closed
Keep Left Sign
Lane Dividers
9TH STREET
ALLEY
30' EASEMENT LINE
PUBLIC RESTROOM
267 ft²
MANAGERS
2618 ft²
ELEC. METERS
RAISED PLANTER
RAISED ROLLOVER CURB STAMPED CONC.
12.5% SLOPE DOWN
9" CONC. SIDEWALK W/ SEALER OVER MECH. ROOMS
100'-0" F.F.E.
CIRC.
1113 ft²
CONFERENCE RM
495 ft²
CIRC.
248 ft²
CLUBHOUSE
2949 ft²
RETAIL / OFFICE
3046 ft²
OFFICE
2185 ft²
BANK
5490 ft²
900 N.H.
MIXED USE HOTEL
PROPERTY LINE
(20 PARKING SPACES)
Construction Staging
No Right Turn
Road Closed Sign
Turn Only, No Thru Traffic Sign
NEW HAMPSHIRE STREET
Lane Open to South Bound Traffic