Free State Festival - June 22-28, 2015

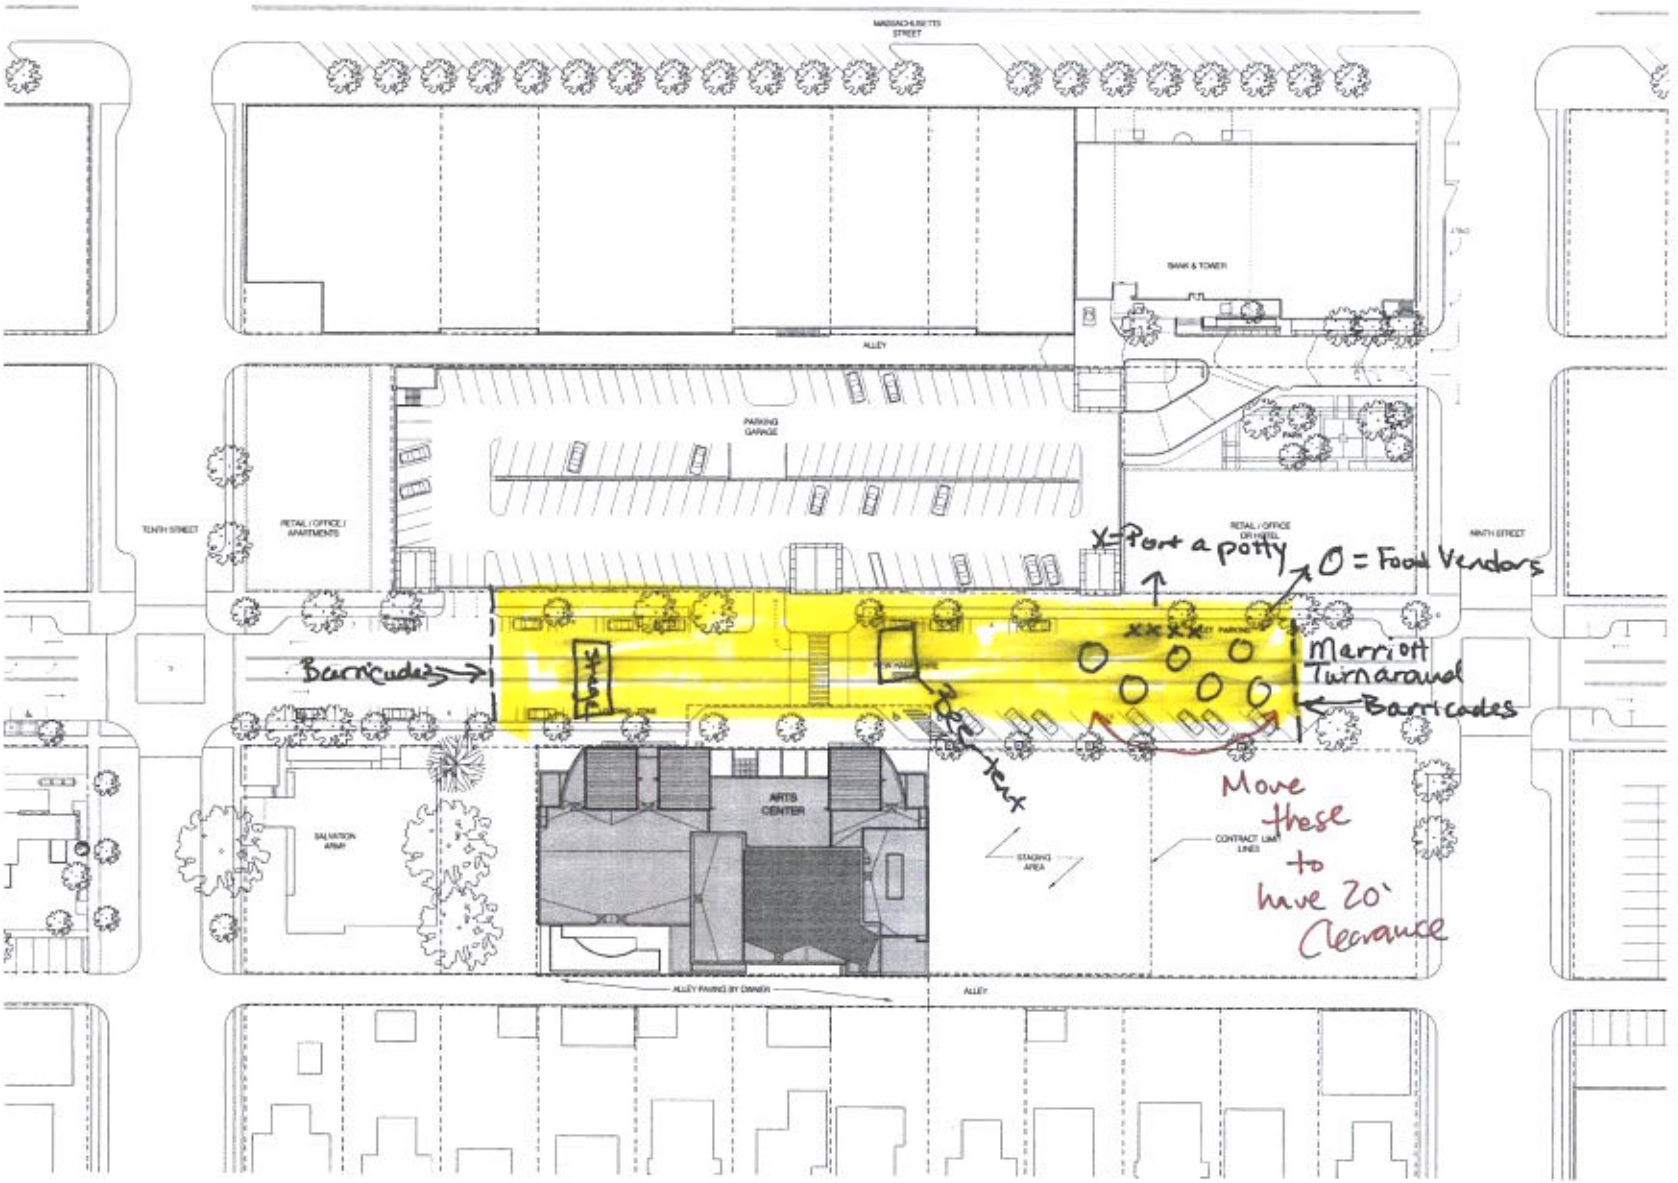

1 SITE PLAN
SCALE: 1/32" = 1'-0"

glpm architects

Bartlett & West

LATIMER SOMMERS & ASSOCIATES P.A. ENGINEERS

PEERBOLTE CREATIVE

R. C. Coffman

LAWRENCE ARTS CENTER
LAWRENCE ~ KANSAS

GLPA Project No. 0000.01
Drawn by: GLPA Staff
Checked by:

Submitted / Date
REVIEW 9-22-2014

Sheet No.
A010