BOB BILLINGS PKWY. - 15TH STREET - PLAN & PROFILE
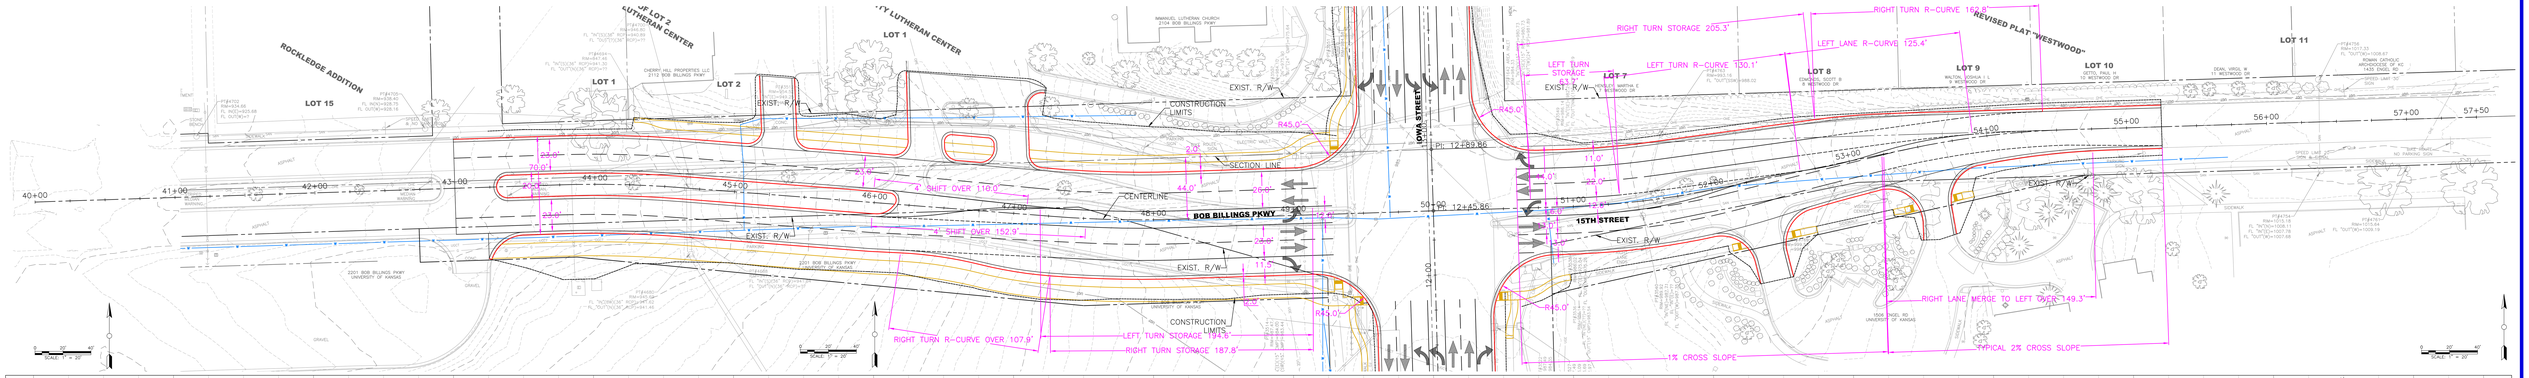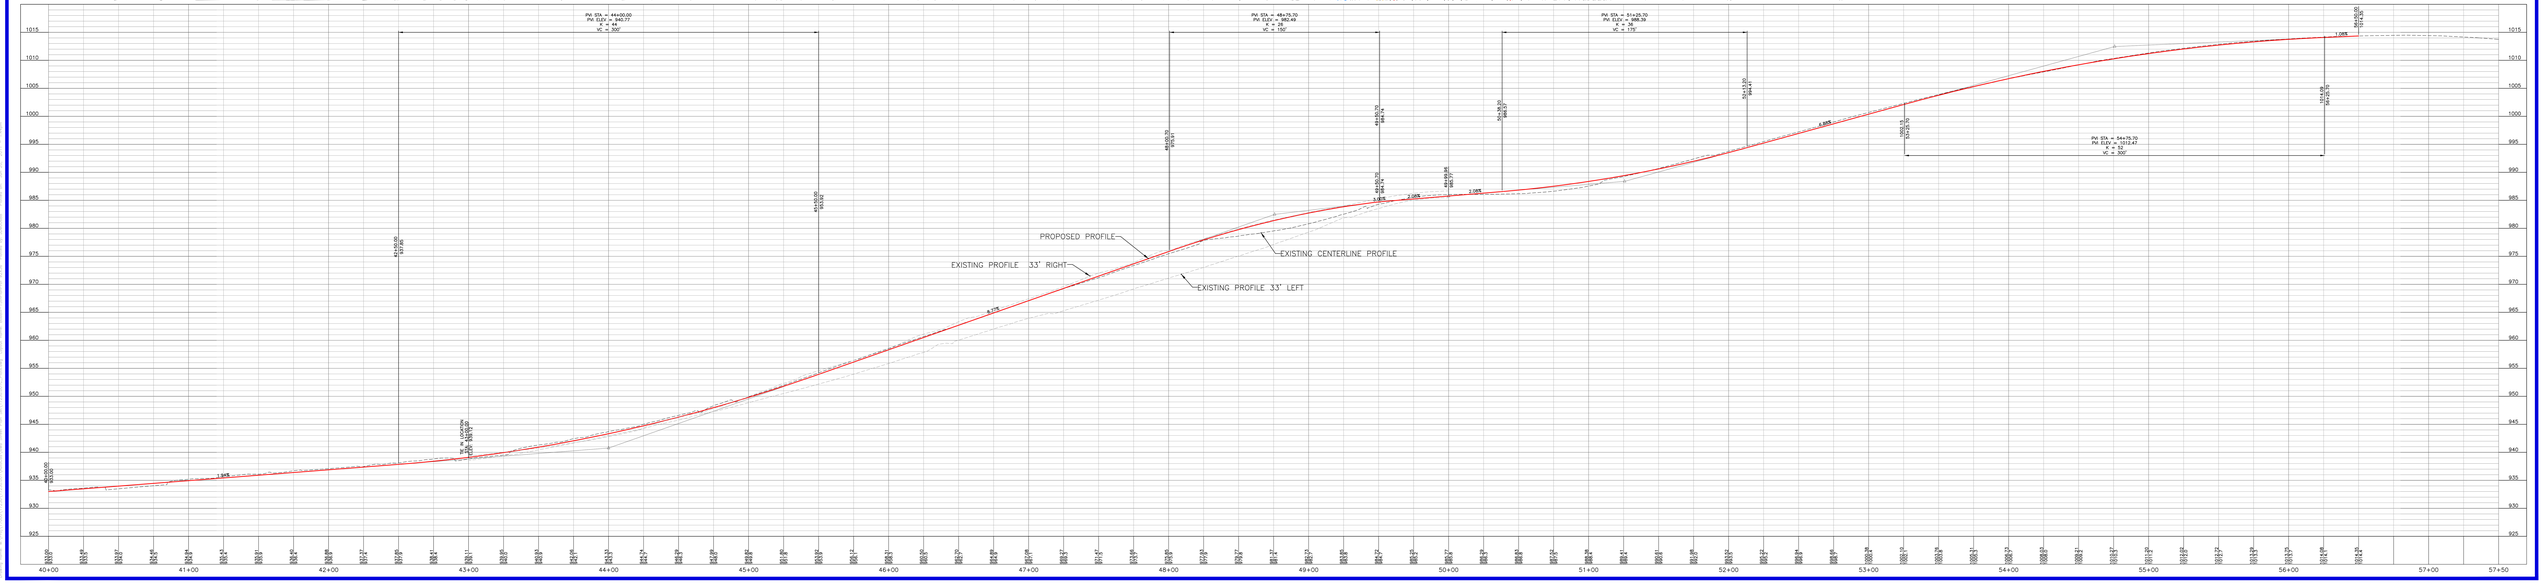
BARTLETT & WEST