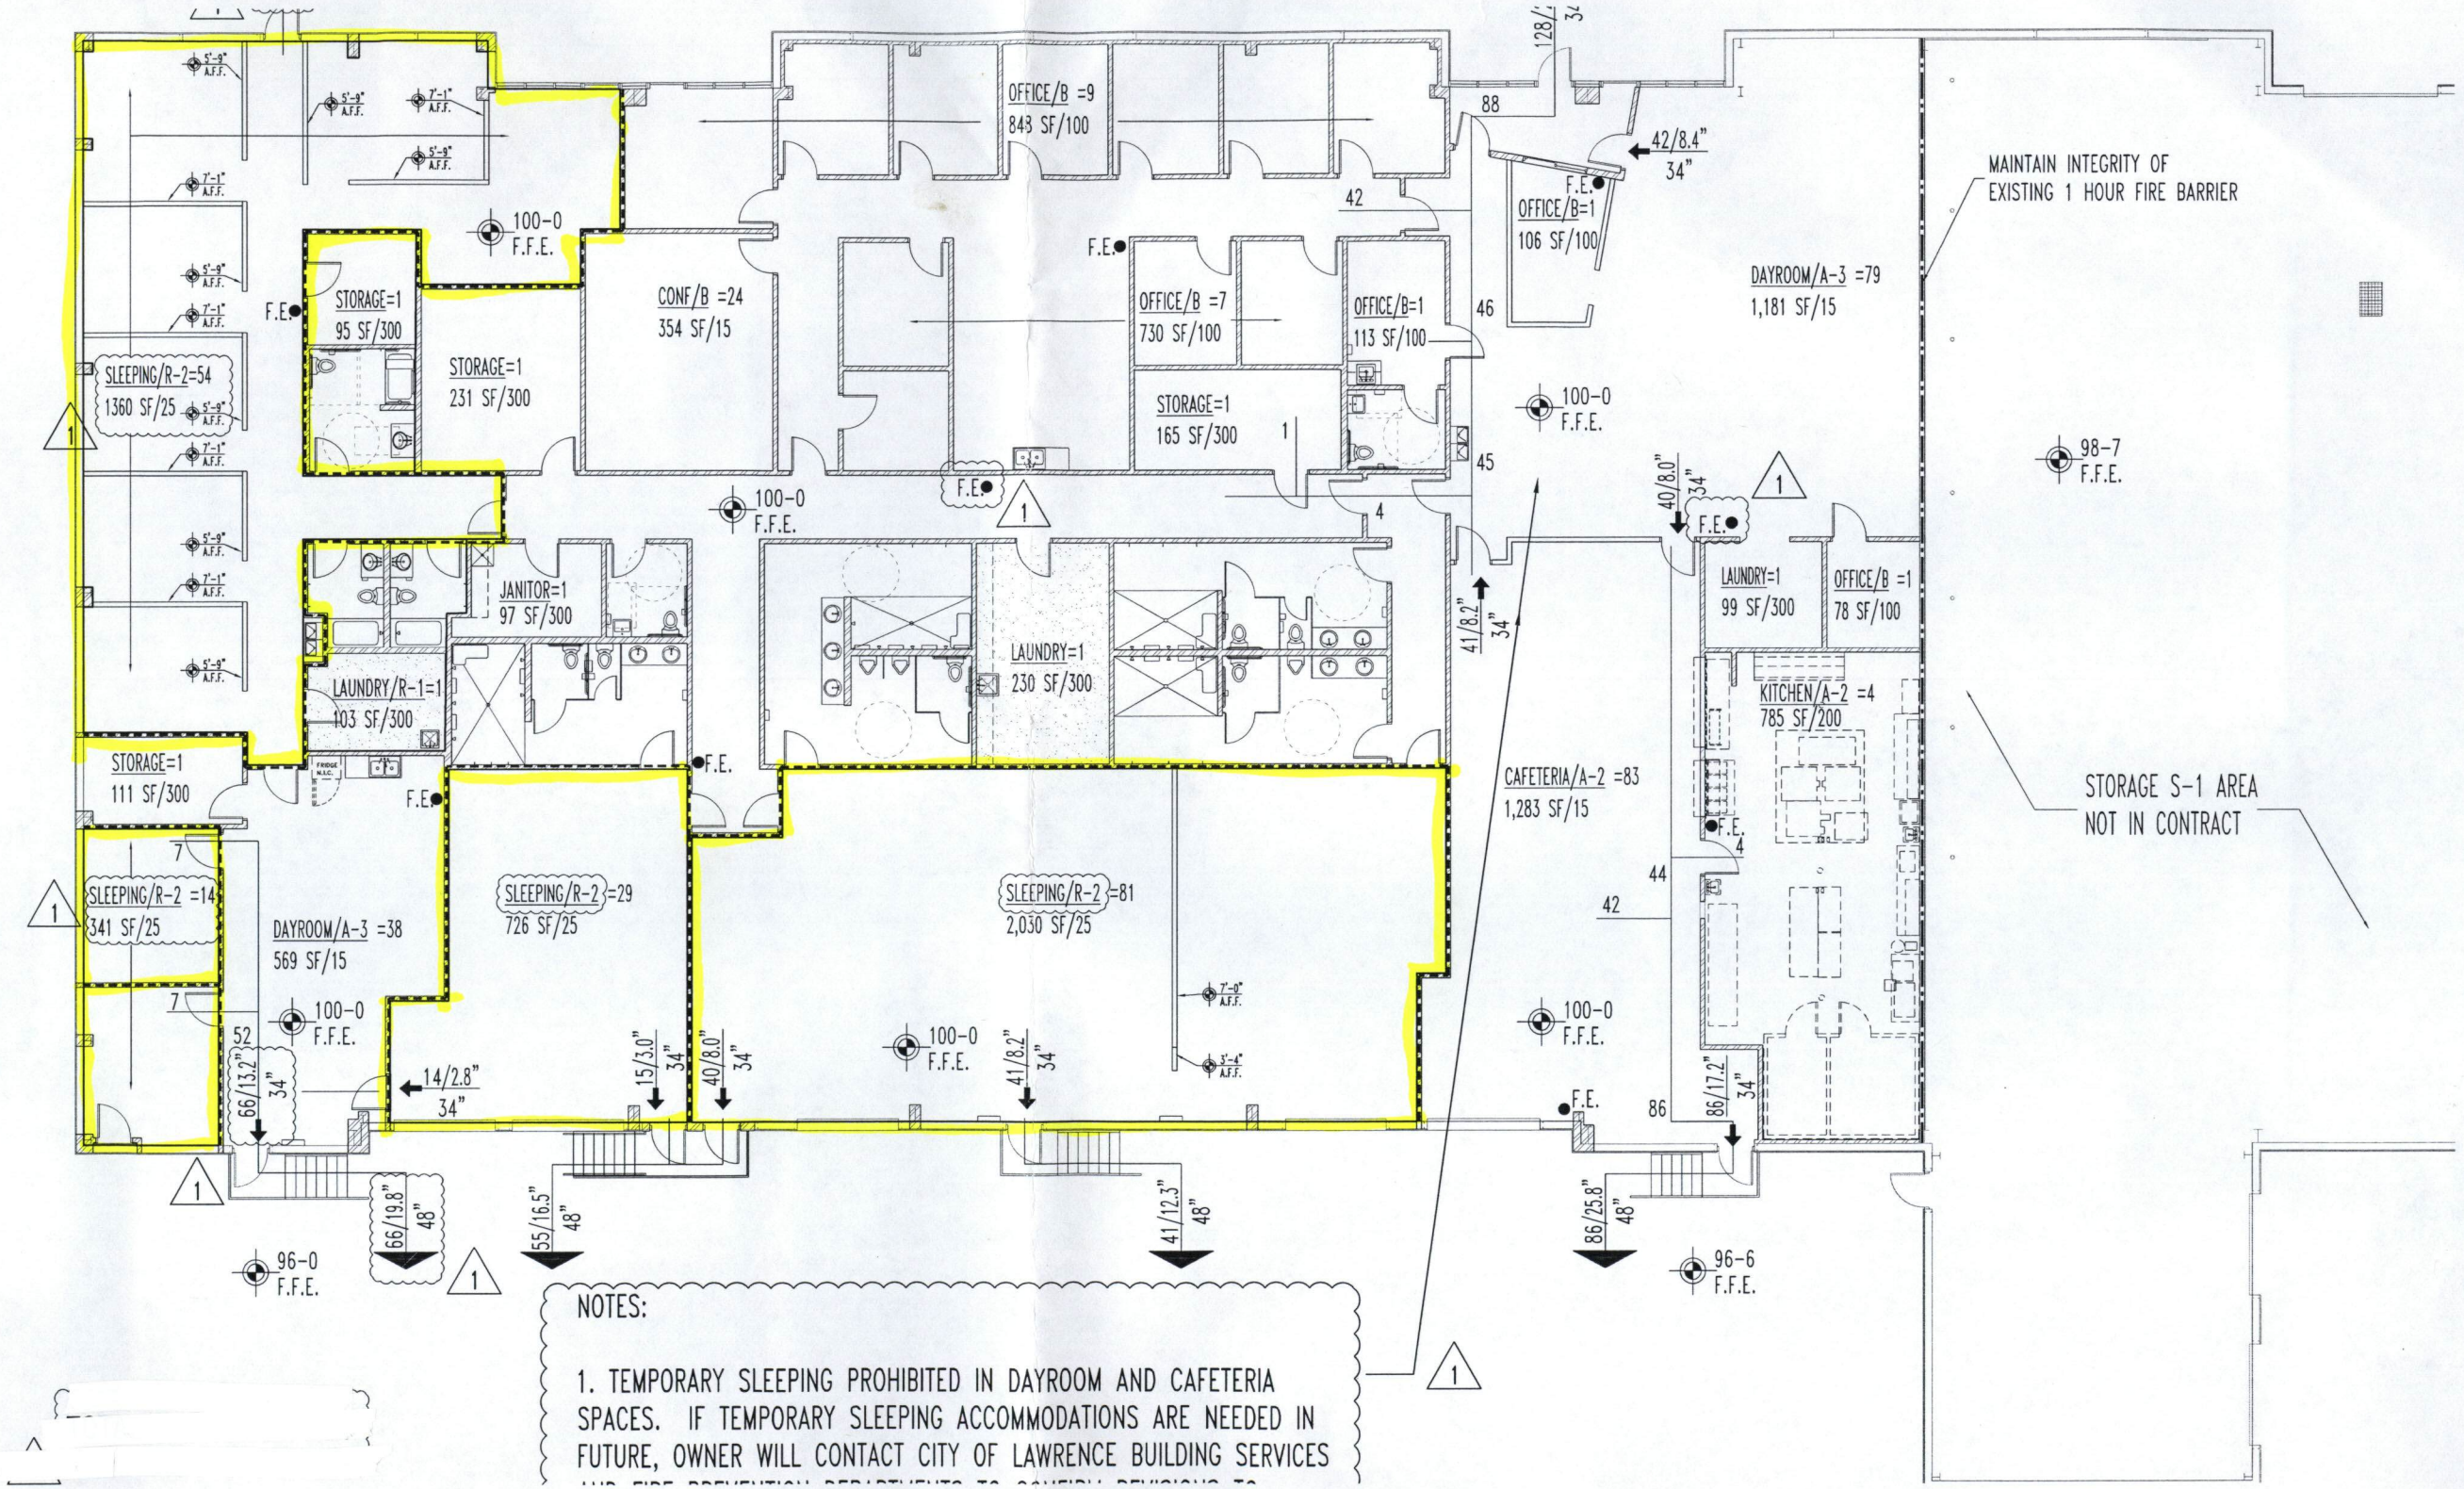

NOTES:

1. TEMPORARY SLEEPING PROHIBITED IN DAYROOM AND CAFETERIA SPACES. IF TEMPORARY SLEEPING ACCOMMODATIONS ARE NEEDED IN FUTURE, OWNER WILL CONTACT CITY OF LAWRENCE BUILDING SERVICES

LAWRENCE COMMUNITY

Rev
Orig
COI
Issu
Sca
Proj