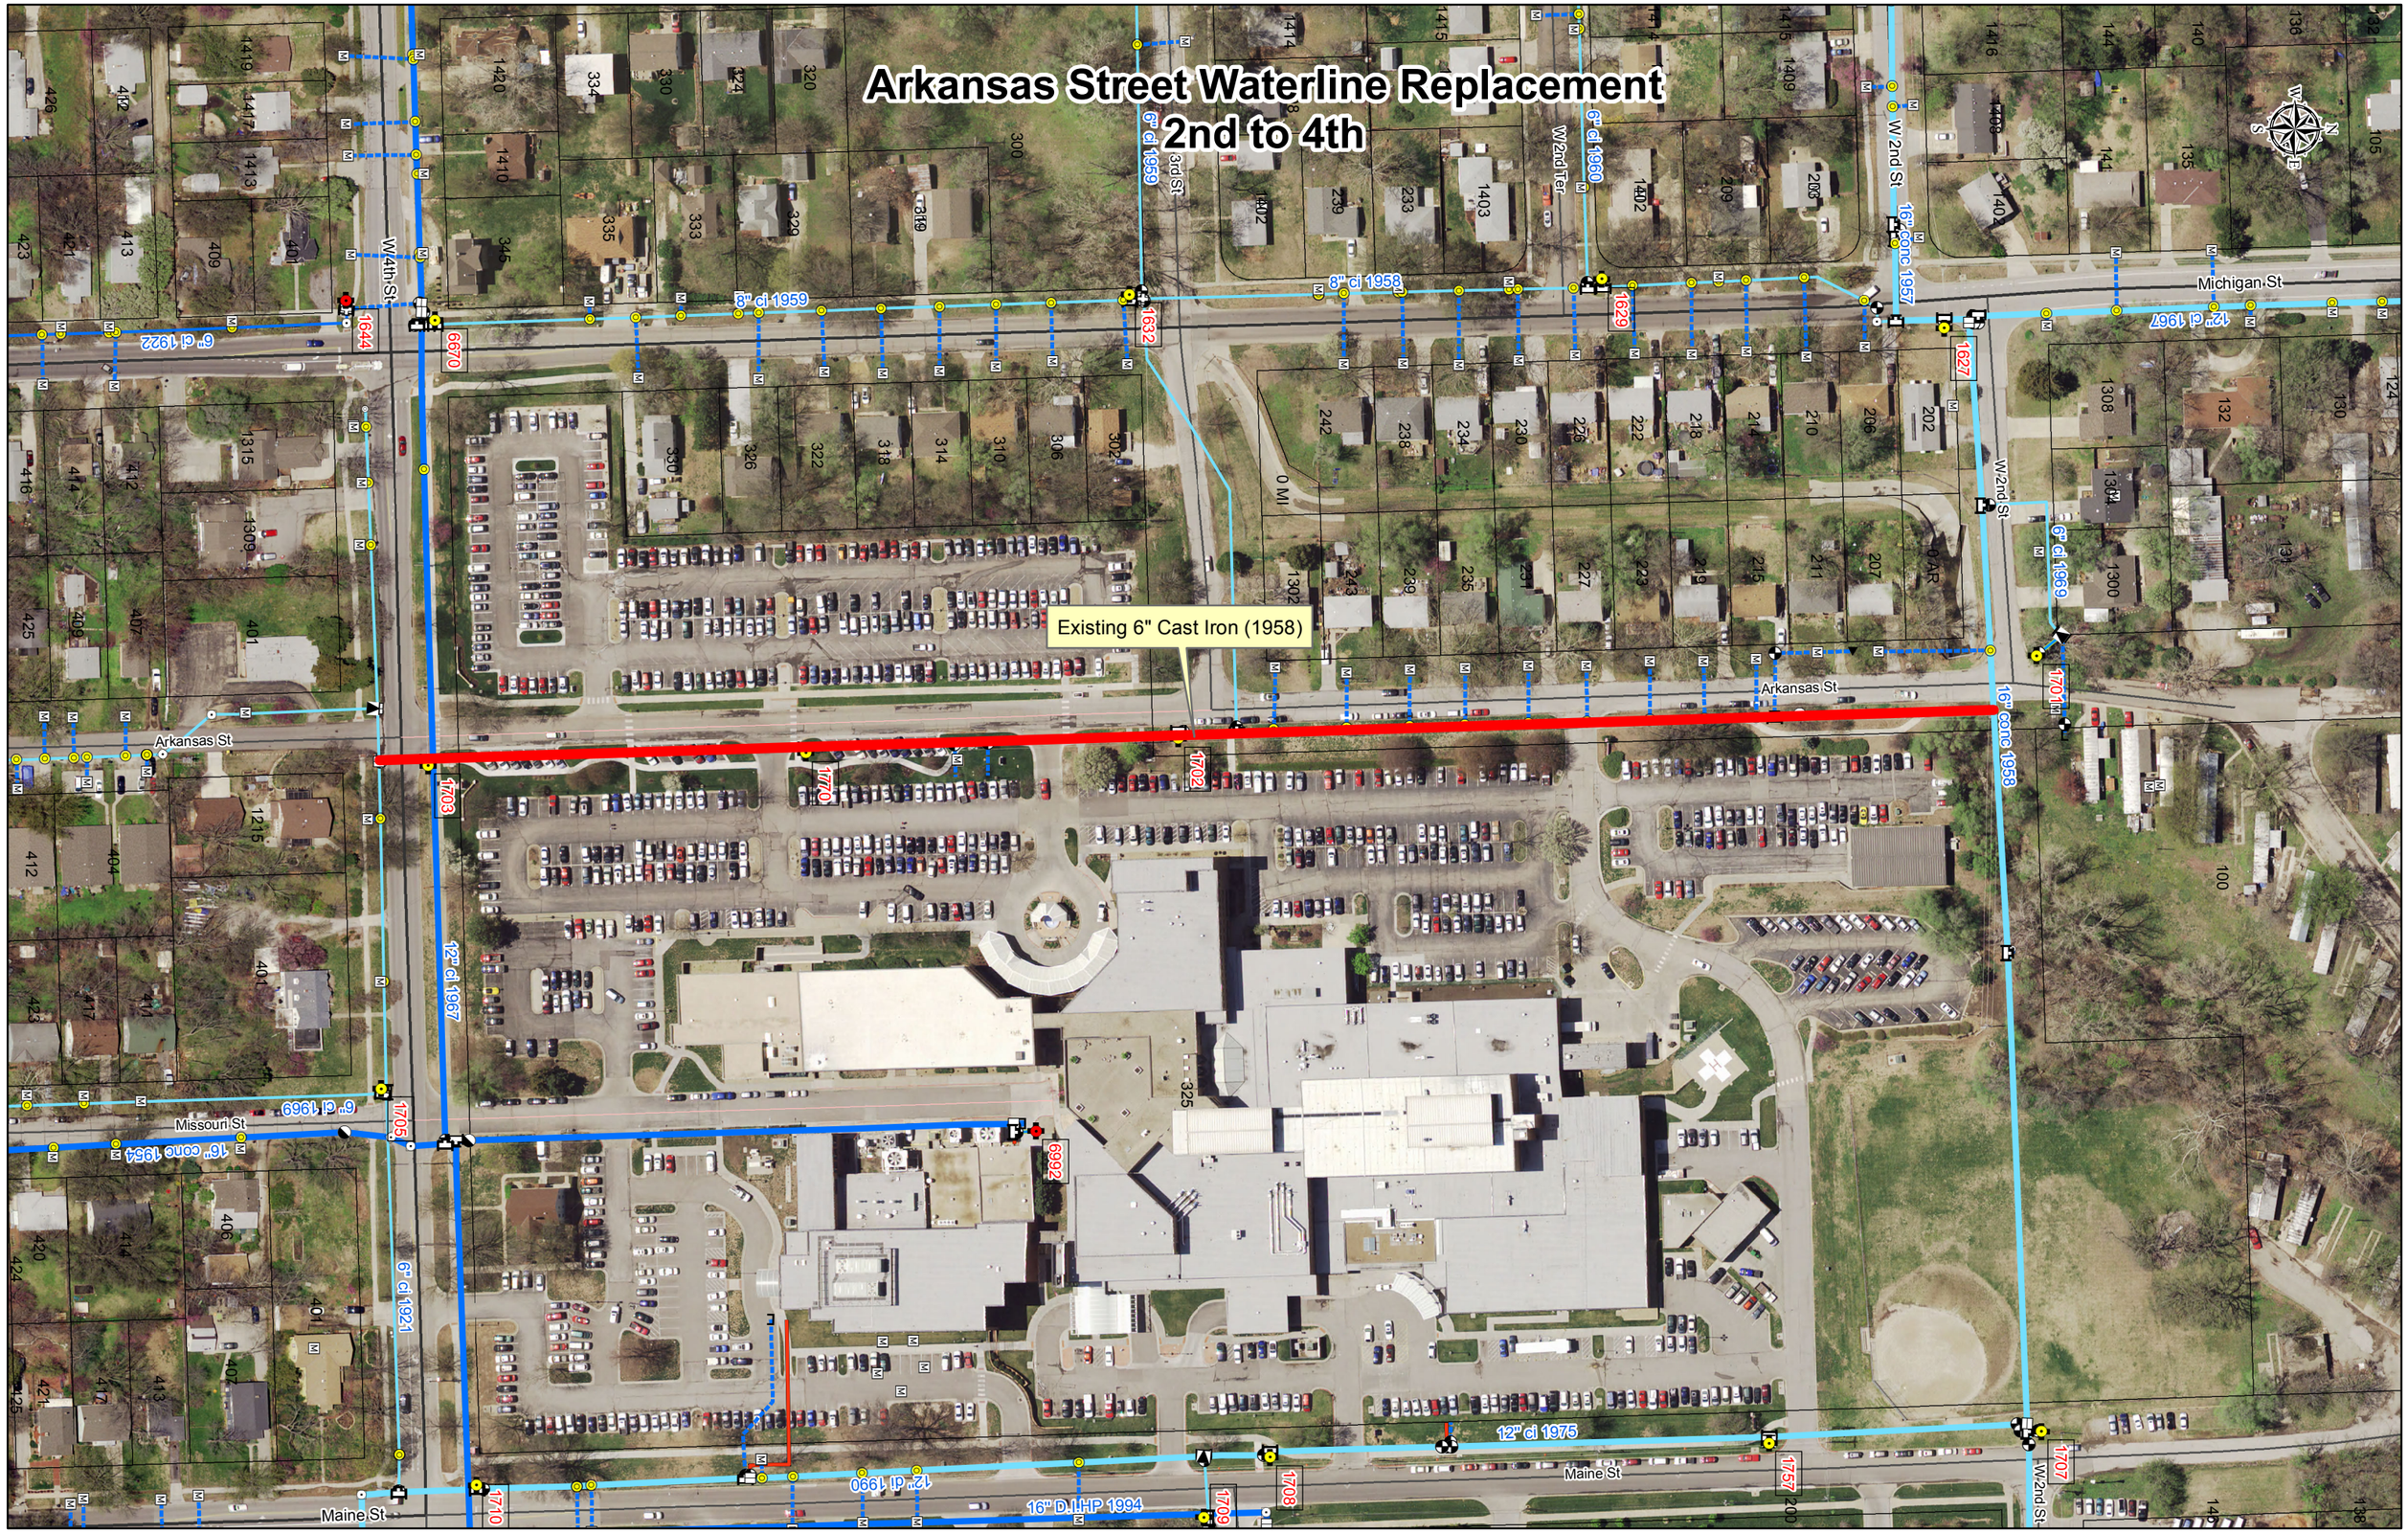Arkansas Street Waterline Replacement
2nd to 4th