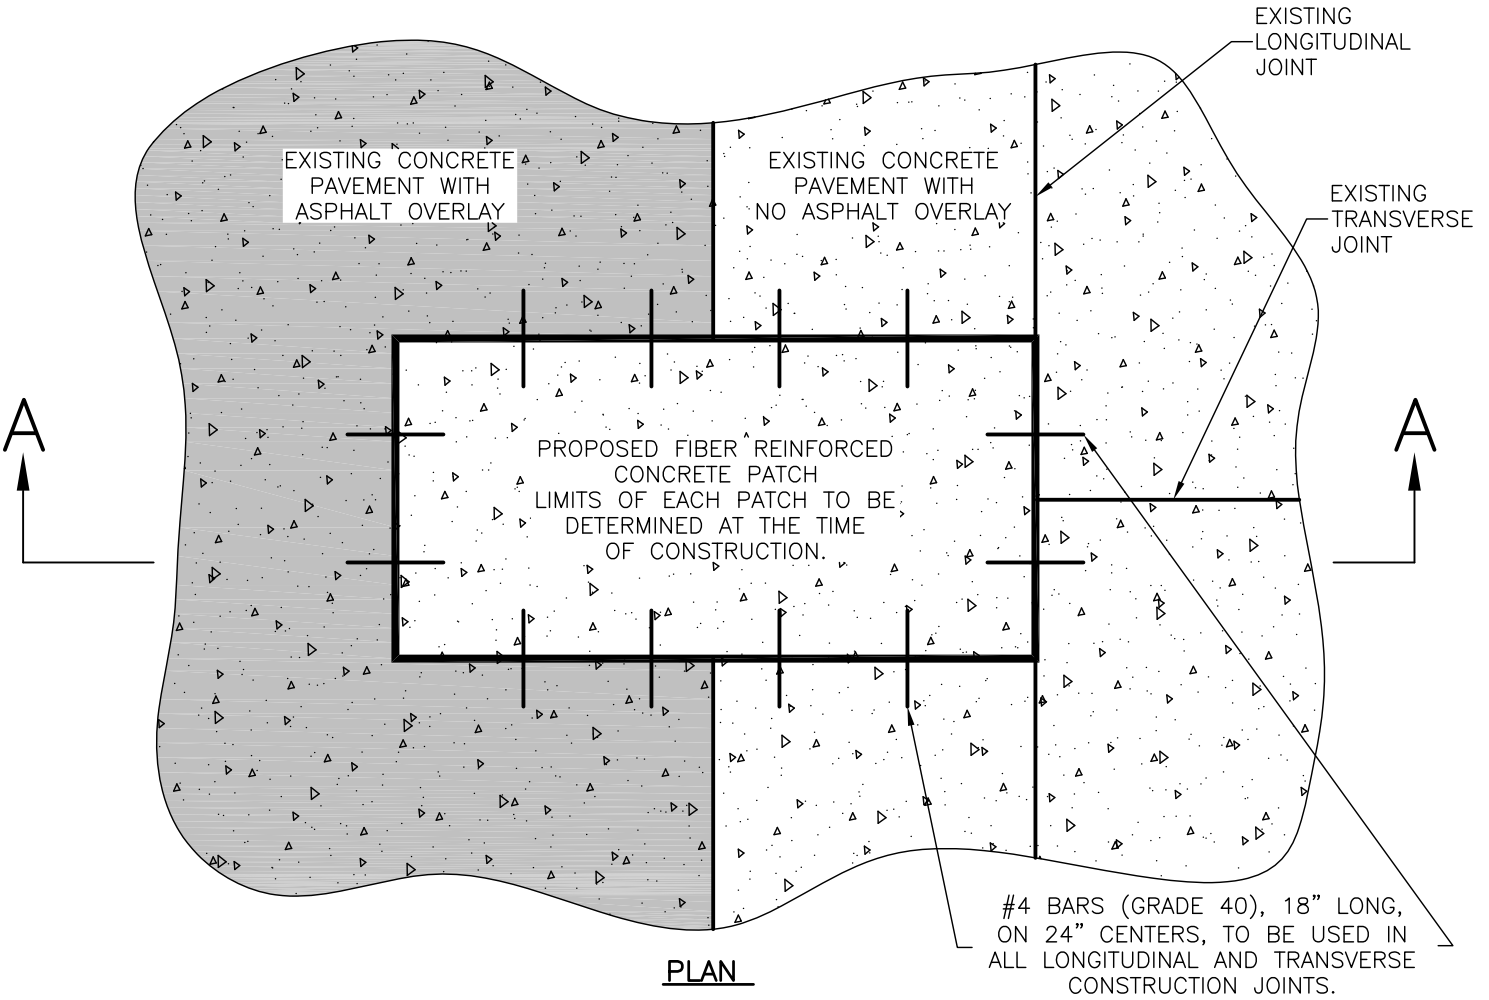

PLAN

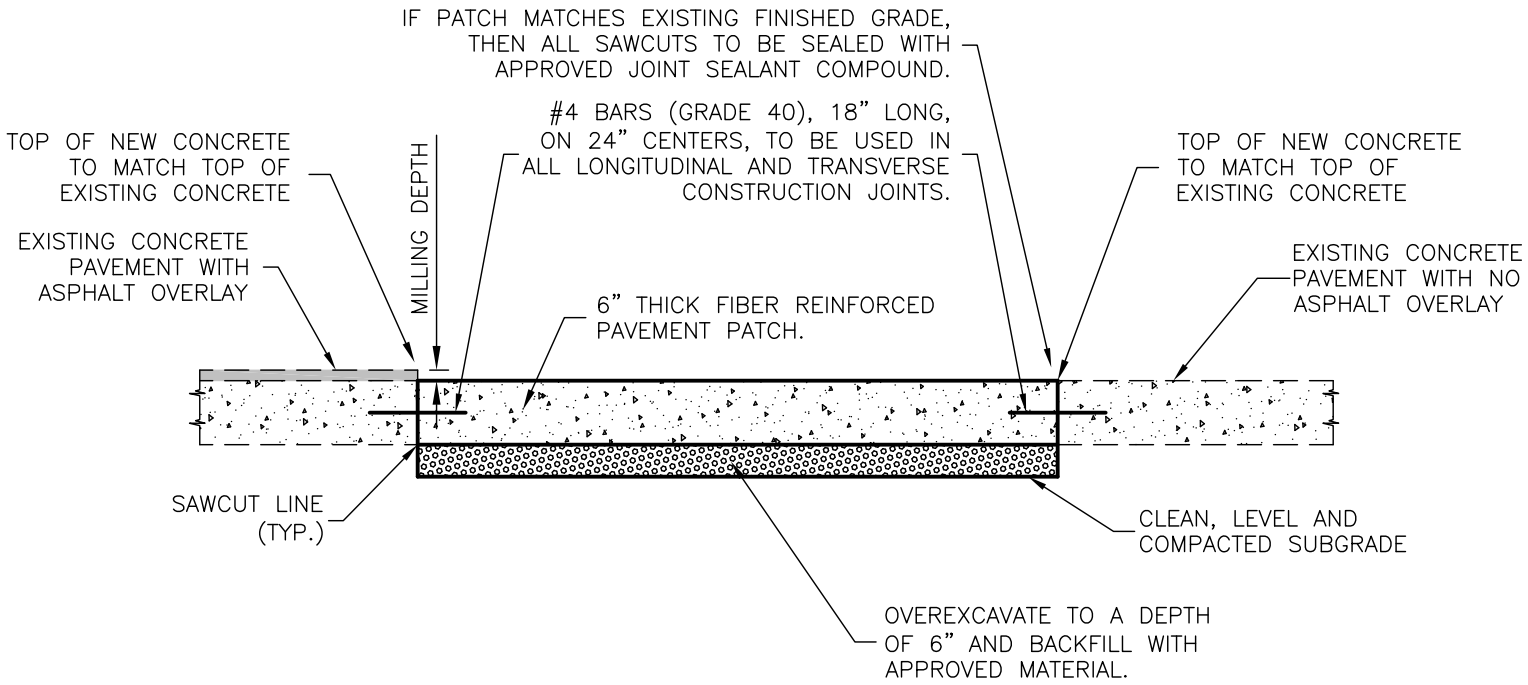

SECTION A–A

CITY OF LAWRENCE, KANSAS
PORTLAND CEMENT CONCRETE PATCHING DETAILS

03/18/2008